FilmL.A., Inc.
6255 W Sunset Blvd, 12th Floor
Hollywood, CA 90028
t: (213)977-8600 - f: (213)977-8601
www.filmla.com

## Summary Information

**Permit No:** F00166158-A **Type of Permit:** FILMING **Release Date:** 11/17/2020

| | |
|---|---|
| **Production Company** | NEXT STEP PRODUCTIONS, LLC |
| **Insured Company Name** | NEXT STEP PRODUCTIONS, LLC |
| Contact Phone No. 1 | 323-956-7600 |
| Contact Phone No. 2 | |
| Fax | |
| Address | 5555 MELROSE AVENUE<br>LOS ANGELES, California 90038 |
| **Production Title** | OLIVIA EP#101 |
| **Type of Production** | TV Drama |

| | |
|---|---|
| **Producer** | NA NA |
| **Director** | Craig Gillespie |
| **1st AD** | Dan Lazorovitz |
| **Production Manager** | Jesse Sternbaum |
| **FilmL.A. Coordinator** | Cody Penwell |
| **Location Manager** | Stacey Brashear-Rodriguez |
| Primary Phone | Mobile - 818-335-5479 |
| Secondary Phone | Office - 747-228-2400 |
| **Location Assistant** | Martin Cummins |
| Primary Phone | Mobile - 323-252-1676 |
| Secondary Phone | |

### Fees

| | |
|---|---|
| Posting 1500 | $345.00 |
| Notification Charge | $173.00 |
| LA CITY LANE AND STREET CLOSURE FEE | $312.00 |
| FILMLA NON-REFUNDABLE FILM PERMIT RIDER FEE | $111.00 |
| LA CITY FIRE SAFETY OFFICER | $1,744.00 |

| | |
|---|---|
| **Total Permit Fee** | $2,685.00 |
| **Number of Locations** | 1 |

NOT A PERMIT

FilmL.A., Inc.
6255 W Sunset Blvd, 12th Floor
Hollywood, CA 90028
t: (213)977-8600 - f: (213)977-8601
www.filmla.com

## Summary Information — Location



**Permit Number** F00166158-A
**Production Company** NEXT STEP PRODUCTIONS, LLC
**Insured Company** NEXT STEP PRODUCTIONS, LLC
**Production Title** OLIVIA EP#101

**Location Manager** Stacey Brashear-Rodriguez
Primary Phone Mobile - 818-335-5479
Secondary Phone Office - 747-228-2400

**Location Address** 2700 Colorado Blvd, Los Angeles, CA, 90041
**Location Name** EAGLEROCK PLAZA
**Location Type** Mall
**Location Description** *This information is for historical reference only. Please access GIS for up-to-date information.
WESTFIELD SHOPPING CENTER
**Prep Dates** 11/10/2020 - 11/17/2020 07:00 - 19:00 8 days
**Film Dates** 11/18/2020 - 11/18/2020 07:00 - 22:00 1 day
**Strike Dates** 11/19/2020 - 11/19/2020 07:00 - 19:00
**Open or Closed to the Public** Open
**Generic Conditions** *** MUST COMPLY WITH ATTACHED REOPENING PROTOCOL FOR MUSIC, TELEVISION AND FILM PRODUCTION: APPENDIX J EFFECTIVE AS OF FRIDAY, JUNE 12, 2020.***
**THE CONSUMPTION OF ALCOHOLIC BEVERAGES AND THE USE OF DRUGS, INCLUDING MARIJUANA, ON LOCATION BY ANY CAST, CREW, OR INVITED GUESTS IS STRICTLY PROHIBITED.**
*Certain service and personnel fees required by jurisdictional agencies are not collected by FilmL.A. Any such fees must be paid directly to the appropriate agency, and a separate invoice will be provided to the permittee.
*LAFD UFSO: Company must contact FilmL.A. for extension of the Uniformed Fire Safety Officers' hours. During normal business hours, UFSO must also inform the LAFD Film desk of the extension.
All closures impacting sidewalks must be implemented per WATCH manual, CA MUTCD TA-28 & TA-29
Equipment staging and vehicles may park on one side of the street only.
Must Maintain 5' Clearance on Sidewalks/Walkways
Must maintain local/emergency access
No cast or crew parking on area streets
No interference with merchant activity.
Number of uniformed officers listed on the permit is a minimum requirement. Permittee remains responsible for deploying a sufficient number of uniformed officers to provide traffic and crowd control to ensure the safety of the film crew and the public.
Traffic control must be done in accordance w/MUTCD
Traffic Officers Required
Uniformed officers shall have a copy of the film permit in their possession and are required to confirm that all traffic control signage devices are in place.
**Please see attached documents** Sierra Villa Dr btwn Colorado Blvd - Rock Glen WS curb - Olivia.pdf
U30432.pdf

**Equipment on Location**

| Type | Quantity |
|---|---|
| 5 or 10 ton trucks | 5 |
| 5 Ton Truck | 3 |
| Cast/Crew vehicles | 85 |
| Catering Truck | 1 |
| Condors | 1 |
| Cranes | 1 |

**Personnel on Location**

| Type | Quantity |
|---|---|
| Cast | 5 |
| Crew | 60 |
| Extras | 50 |
| LA City UFSO assigned | 47745 |
| Off-Duty/Retired LAPD Officer(s) | 2 |

NOT A PERMIT

FilmL.A., Inc.
6255 W Sunset Blvd, 12th Floor
Hollywood, CA 90028
t: (213)977-8600 - f: (213)977-8601
www.filmla.com

## Summary Information — Location



**Permit Number** F00166158-A
**Production Company** NEXT STEP PRODUCTIONS, LLC
**Insured Company** NEXT STEP PRODUCTIONS, LLC
**Production Title** OLIVIA EP#101

**Location Manager** Stacey Brashear-Rodriguez
Primary Phone Mobile - 818-335-5479
Secondary Phone Office - 747-228-2400

| | |
|---|---|
| Cube Trucks | 2 |
| Generator | 2 |
| Honey Wagons | 1 |
| Motor Homes | 3 |
| Picture vehicles | 6 |
| Portable restrooms | 1 |
| Scissor Lifts | 1 |
| Semi Trucks | 4 |
| Stakebed Trucks | 4 |
| Trailers | 4 |
| Vans | 4 |

**Filming Activities** Drive by; Drive ups & away; Driving shots with the flow of traffic; Equipment on property; Equipment on sidewalk & street; Interior and exterior dialogue; Intermittent pedestrian control; Intermittent traffic control - 2 minutes standard; INTERMITTENT TRAFFIC CONTROL (ITC) ON COLORADO BLVD IS FOR NON-RUSH ONLY (NO ITC 0700-0900 & 1500-1900hrs);

**Special Effects:** F/X Permit # U30432

| Type | No. Times Per Day | No. Takes Per Take |
|---|---|---|
| Smoke effects | 1 | 1 |

Description of F/X Scene: ACTOR SMOKING IN A PARKING GARAGE

- (2) PACKS OF HERBAL CIGARETTES

**Jurisdiction** **Political:** Los Angeles City - Council District 14 **Police:** Los Angeles Police **Fire:** Los Angeles City Department

**Thomas Guide** **Page:** 564 **Grid:** J5

**Approvals**

| | |
|---|---|
| FILML.A. CLOSURES | Yulizza Ramirez |
| LOS ANGELES CITY DEPARTMENT OF PUBLIC WORKS | LaMeisha Candler |
| LOS ANGELES CITY FIRE DEPARTMENT - FILM UNIT | Vincent Owens |
| LOS ANGELES CITY POLICE DEPARTMENT | Vincent Aguirre |

**Coordinator Note** Covid Compliance: Phillip Orphilla
Phone: 301-849-3472

**Coordinator Note** UFSO REQUIRED:
11/18; 0700-2200

**Coordinator Note** RIDER A RELEASES THE LOCATION FOR 11/18

**Parking**

**Base Camp**
Location Type : Filming Location

**Crew Parking**
Location Type : Filming Location

NOT A PERMIT

FilmL.A., Inc.
6255 W Sunset Blvd, 12th Floor
Hollywood, CA 90028
t: (213)977-8600 - f: (213)977-8601
www.filmla.com

## Summary Information

## Location

**Location 1 of 1**



**Permit Number** F00166158-A
**Production Company** NEXT STEP PRODUCTIONS, LLC
**Insured Company** NEXT STEP PRODUCTIONS, LLC
**Production Title** OLIVIA EP#101

**Location Manager** Stacey Brashear-Rodriguez
Primary Phone Mobile - 818-335-5479
Secondary Phone Office - 747-228-2400

**Posting "No Parking" signs** N/S ROCKGLEN AVE., SIERRA VILLA DR.- DELAWARE AVE.

**Approximate Footage** 1201 - 1500 **Log Number** 292618

**Date(s)** 11/18/2020 to 11/18/2020 **Time(s)** 07:00 to 22:00

**Lane / Full Closure** LANE CLOSURE: W/S SIERRA VILLA DR., COLORADO BLVD.- ROCKGLEN AVE.
**Approximate Footage** 0 - 300

**Date(s)** 11/18/2020 to 11/18/2020 **Time(s)** 10:00 to 15:00

NOT A PERMIT

Permit #F00166158-A

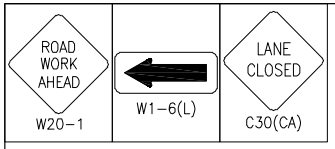


| SYMBOL LEGEND | |
|---|---|
| ● | = 28" TRAFFIC CONE / 36" DELINEATOR |
| ▬ | = TYPE I BARRICADE W/ SIGN |
| I | = TYPE III BARRICADE |
| ▨ | = FLASHING ARROW BOARD |
| ⁂ | = HIGH LEVEL WARNING DEVICE |
| → | = DIRECTION OF TRAFFIC |

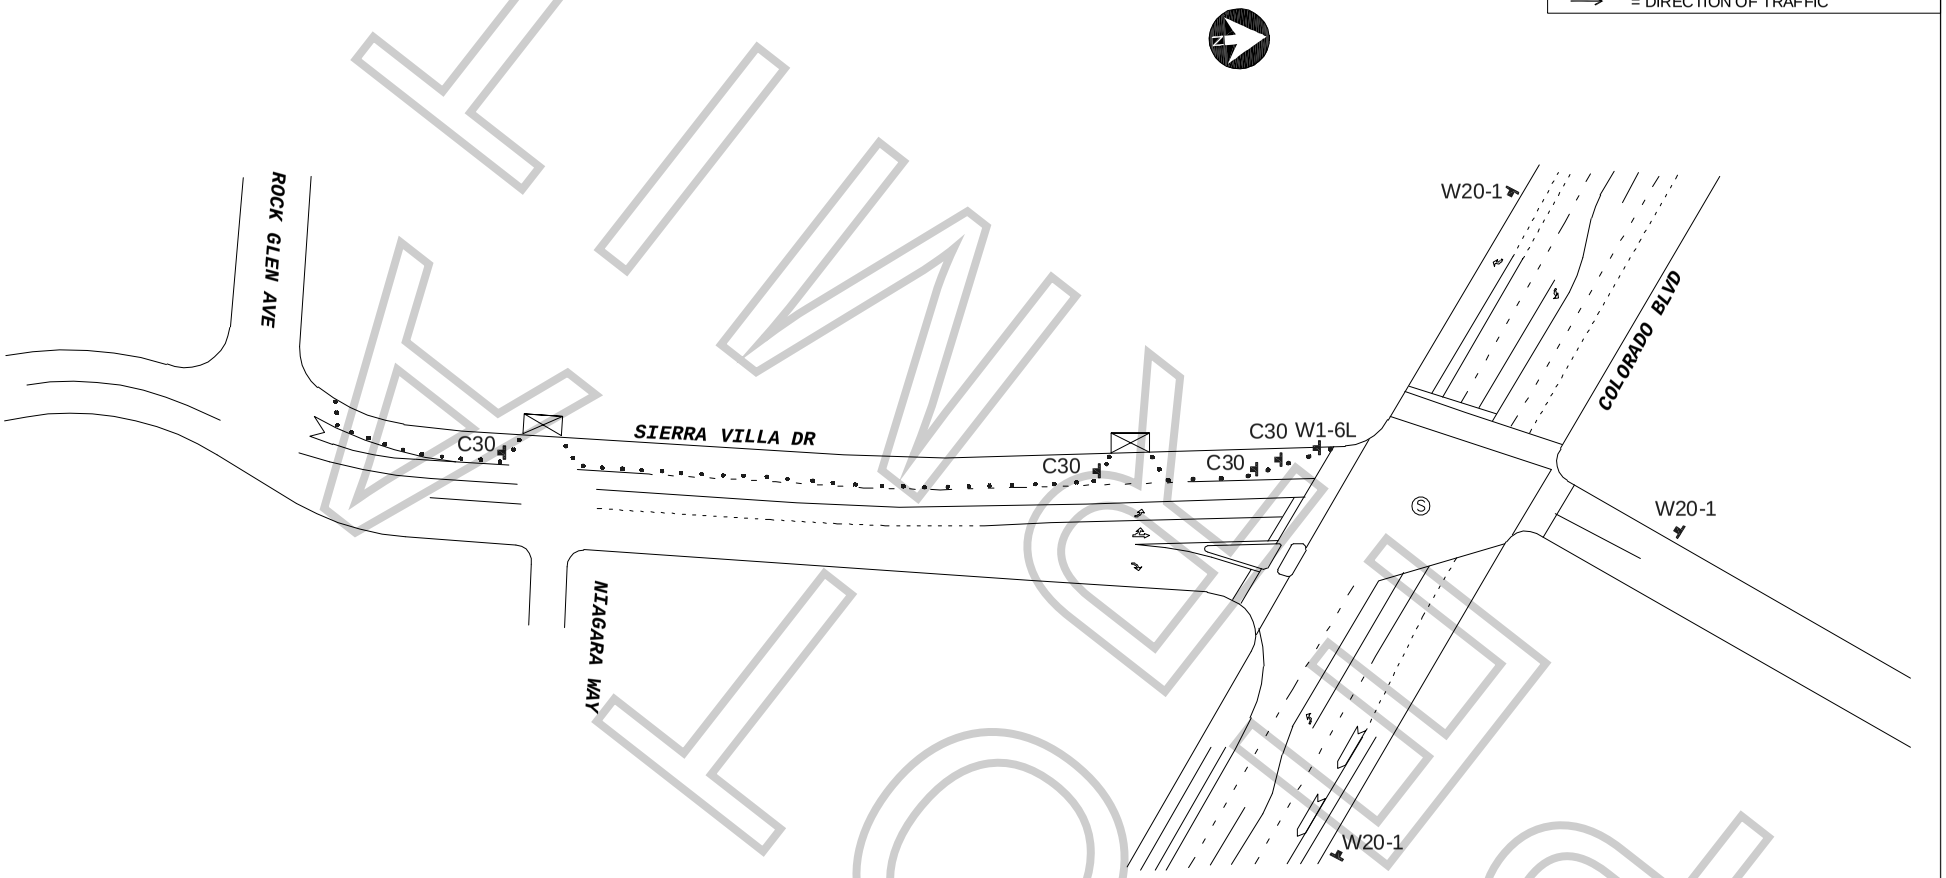


FLIMSY

## WORK ZONE TRAFFIC CONTROL PLAN GENERAL NOTES

1. ALL SIGNING, STRIPING, AND TRAFFIC CONTROL DEVICES SHALL SHALL BE IN ACCORDANCE WITH THE LASTEST EDITIONS OF THE CALIFORNIA MANUAL ON UNIFORM TRAFFIC CONTROL DEVICES (CAMUTCD), W.A.T.C.H. MANUAL, CALTRANS STANDARDS PLANS, CALTRANS STANDARD SPECIFICATIONS, AND/OR AS DIRECTED BY THE PERMIT ENGINEER.
2. THERE WILL BE NO INTERFERENCE WITH TRAFFIC SIGNALS OR CROSSWALKS.
3. CONES WILL BE 28" MINIMUM HEIGHT AND HAVE REFLECTORIZED SLEEVES FOR NIGHT WORK.
4. POLICE WILL DIRECT TRAFFIC IF NECESSARY.

ALL TRAFFIC CONTROL WILL BE INSTALLED TO MEET OR EXCEED THE MOST CURRENT CAMUTCD AND WATCH MINIMUM REQUIREMENTS

DATE & TIME:
11-18-2020
FROM 10:00 HOURS TO 15:00 HOURS

TCP FOR:
NEXT STEP PROD
"OLIVIA"

LOCATION:
W/S CURB - SIERRA VILLA
FROM COLORADO BL TO ROCKGLEN AV
CITY OF LOS ANGELES, CA

TCP PREPARED BY:
JCL TRAFFIC SERVICES
500 S. GREENWOOD AVE
MONTEBELLO, CA 90640
PH: (213) 622-9775
C31-CA Lic # 905357

CONTACT(S):
CHASE CRANE
PH# 818.606.6974

MIKE TARIS
OFFICE# 818.706.8022

| DATE | REVSIONS |
|---|---|
| | |
| | |

DRAFTER: EDY RAMIREZ
SCALE: N.T.S.
FILM LA: CODY PENWELL
SHEET: 1 OF 1

F-315-U

**LOS ANGELES FIRE DEPARTMENT**

Permit #F00166158-A

Permit No: 30432

Date Issue 1/17/2020

SPECIAL PERMIT TO USE SPECIAL EFFECTS

State Lic No 1110.06

| | | | | | | | |
|---|---|---|---|---|---|---|---|
| Name: | ANDERSON, LARZ | Address: | 2930 TUNA CYN. RD | | | Phone: | (310) 429-0157 |
| Company: | | City: | LOS ANGELES | | | Mobile: | |
| Email: | lafx@verizon.net | State: | CA | Zip: | 90405 | Fax: | 310 455-2559 |

2nd Operator: 1110.06 ANDERSON, LARZ

Production Title: PHYSICAL Production Company: NEXT STEP PROD.

Location: 2700 COLORADO BL

**PERMISSION IS HEREBY GRANTED TO SIMULATE:**

ACTOR SMOKING IN A PARKING GARAGE

**USING THE FOLLOWING SPECIAL EFFECTS MATERIAL:**

2- PACKS OF HERBAL CIGARETTES

**UNDER THE FOLLOWING CONDITIONS:**

UNDER THE DIRECT SUPERVISION OF ANDERSON, LARZ, 1110.06 AND SPOT CHECK FOR EFFECTS ONLY FP# 166158-A

**ADDITIONAL TERMS AND CONDITIONS**

992.6 HSC RESPONSIBILITY. The Company representative shall provide to the authority having jurisdiction the name and license number of the special effects operator who shall have the authority, responsibility and be in charge of handling all Special Effects Material. The company representative shall also allocate sufficient time to the Special Effects Pyrotechnic Operator to prepare for the transportation, parking, storing, securing daily, discharging, disposing of, or otherwise handling of fireworks, pyrotechnic devices, or materials in a sane manner. Upon completion of firing, no unauthorized person shall be permitted access to the firing area until the licensed pyrotechnic operator has determined the area to be safe and secure.

NOTICE: The permittee and production company shall be advised that this permit in no way removes or modifies their responsibility to comply with any other applicable laws or ordinances, including those relating to excessive noise.

57.105.8 THE CHIEF SHALL HAVE THE POWER TO REVOKE OR SUSPEND ANY SPECIAL PERMIT UPON VIOLATION OF THE TERMS AND CONDITIONS IN ACCORDANCE WITH PROVISIONS OF SECTION 57.105.5 OF THE LOS ANGELES MUNICIPAL CODE.

SUBJECT TO FIELD INSPECTION NO DEVIATION WITHOUT WRITTEN PERMISSION

TEMPORARY FROM

**11/18/2020** TO

Fire Chief
By: OWENS
Phone: 213 978-3670

NOT A PERMIT

lafd:rev 2/2017